NEW BUILDING - EXTERNAL MATERIAL DESCRIPTION

Masonry brick cladding to in-situ concrete structure
Pre-cast concrete wall cladding
Pre-cast concrete cappings

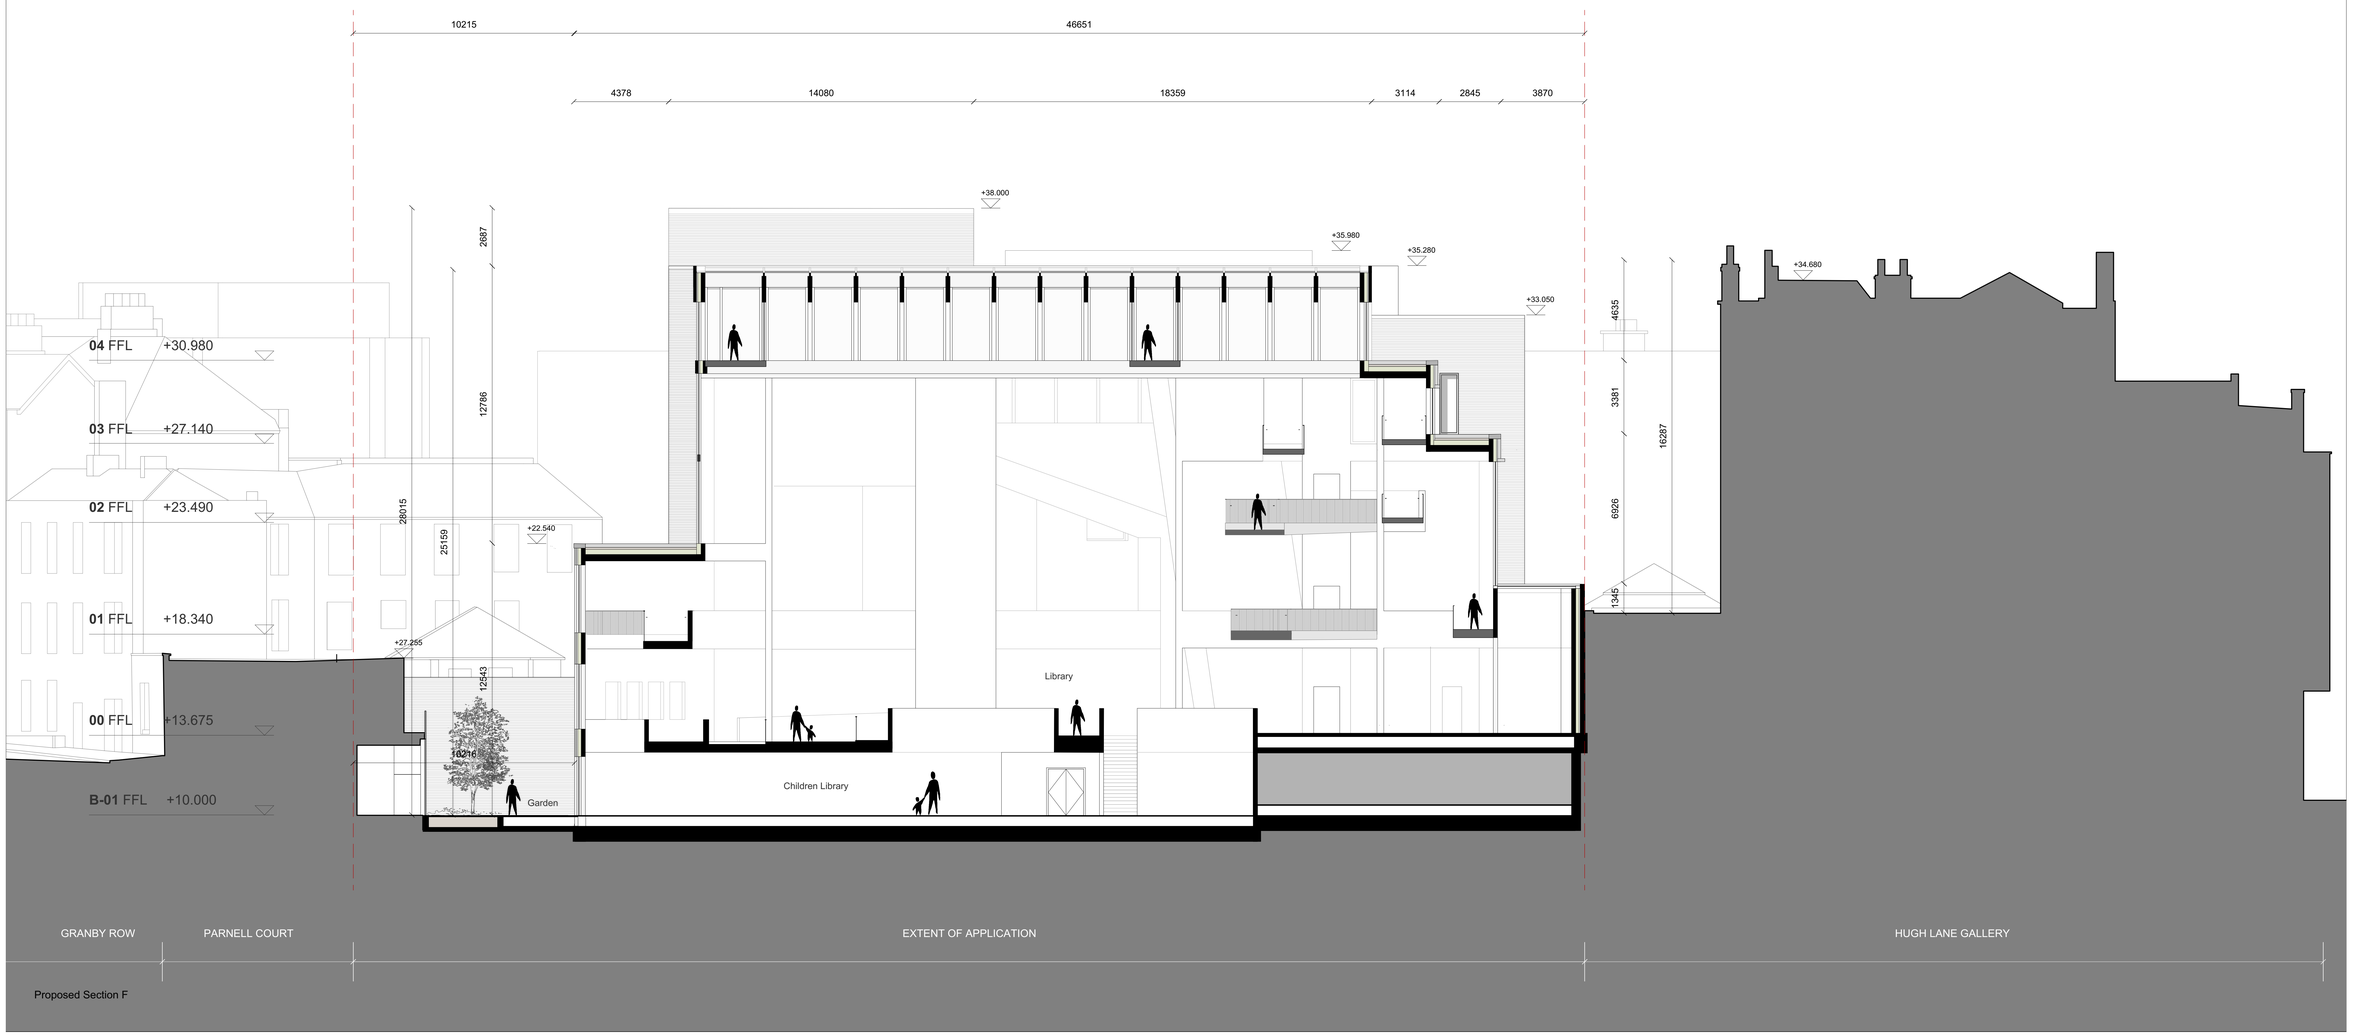

Proposed Section F

THIS DRAWING IS COPYRIGHT ©

FIGURED DIMENSIONS ONLY TO BE USED

PROJECT TITLE :

Parnell Square Cultural Quarter

DATE : October 2018

For Planning

Title	Page Size	Scale
Proposed Section F	A0	1:100

Project	Sub Project	Originator	Zone	Level	Type	Role	Number	Suitability	Revision
PSCQ	P	GASA	XX	ZZ	DR	A	020204	S2	PA1

12-14 COLLEGE GREEN
DUBLIN 2
(T) ++ 353-1-671 1355
(F) ++ 353-1-671 1378
email : jonn@graftonarchitects.ie

grafton architects
SHAFFREY ASSOCIATES ARCHITECTS

REV.:	DATE:	DRWN.:	DESCRIPTION:	INT:

LEVEL: